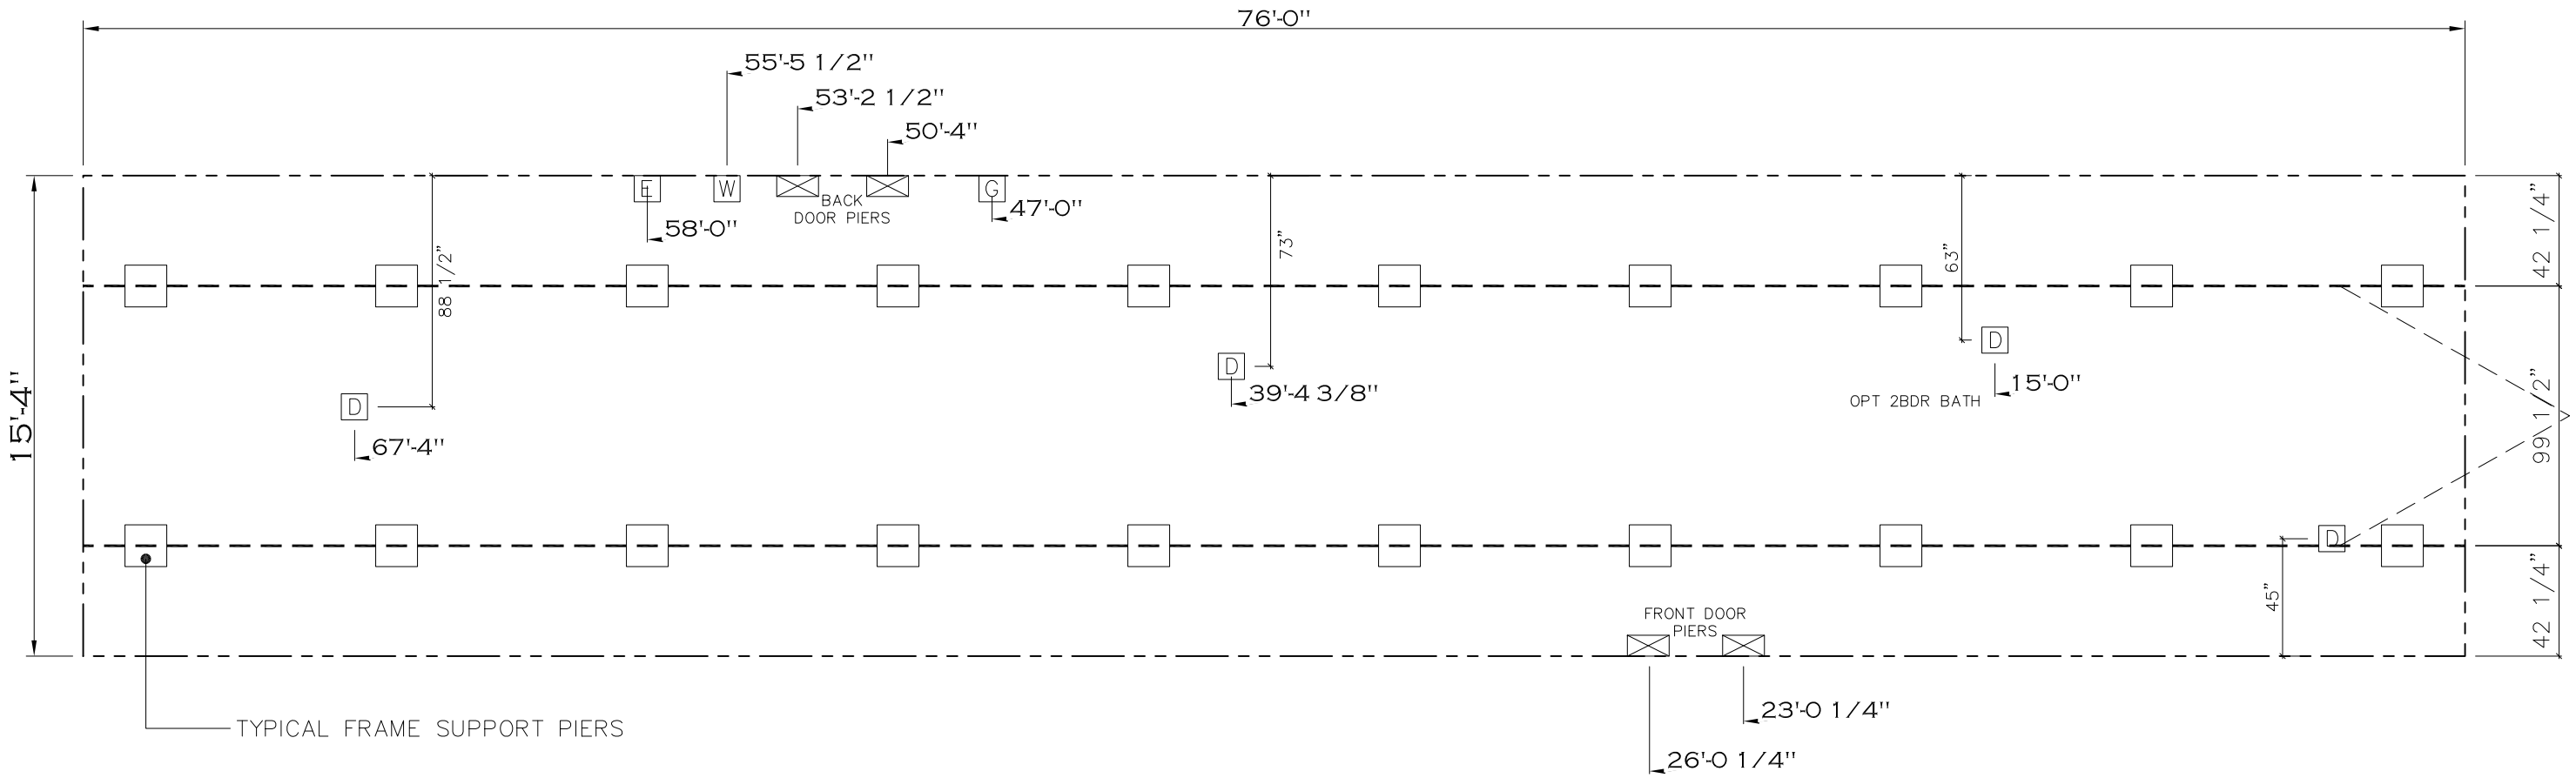

REV:-8/2/2023 3:24 PM

1,165 SQ.FT. (STD PLAN "CONDITIONED")

CMH MANUFACTURING	Model #: LFS16763Q		Drawing #:
	Date: 8.2.23	Scale: N.T.S.	225096
Product Designer: BF	16' x 76'		
SERVICE			